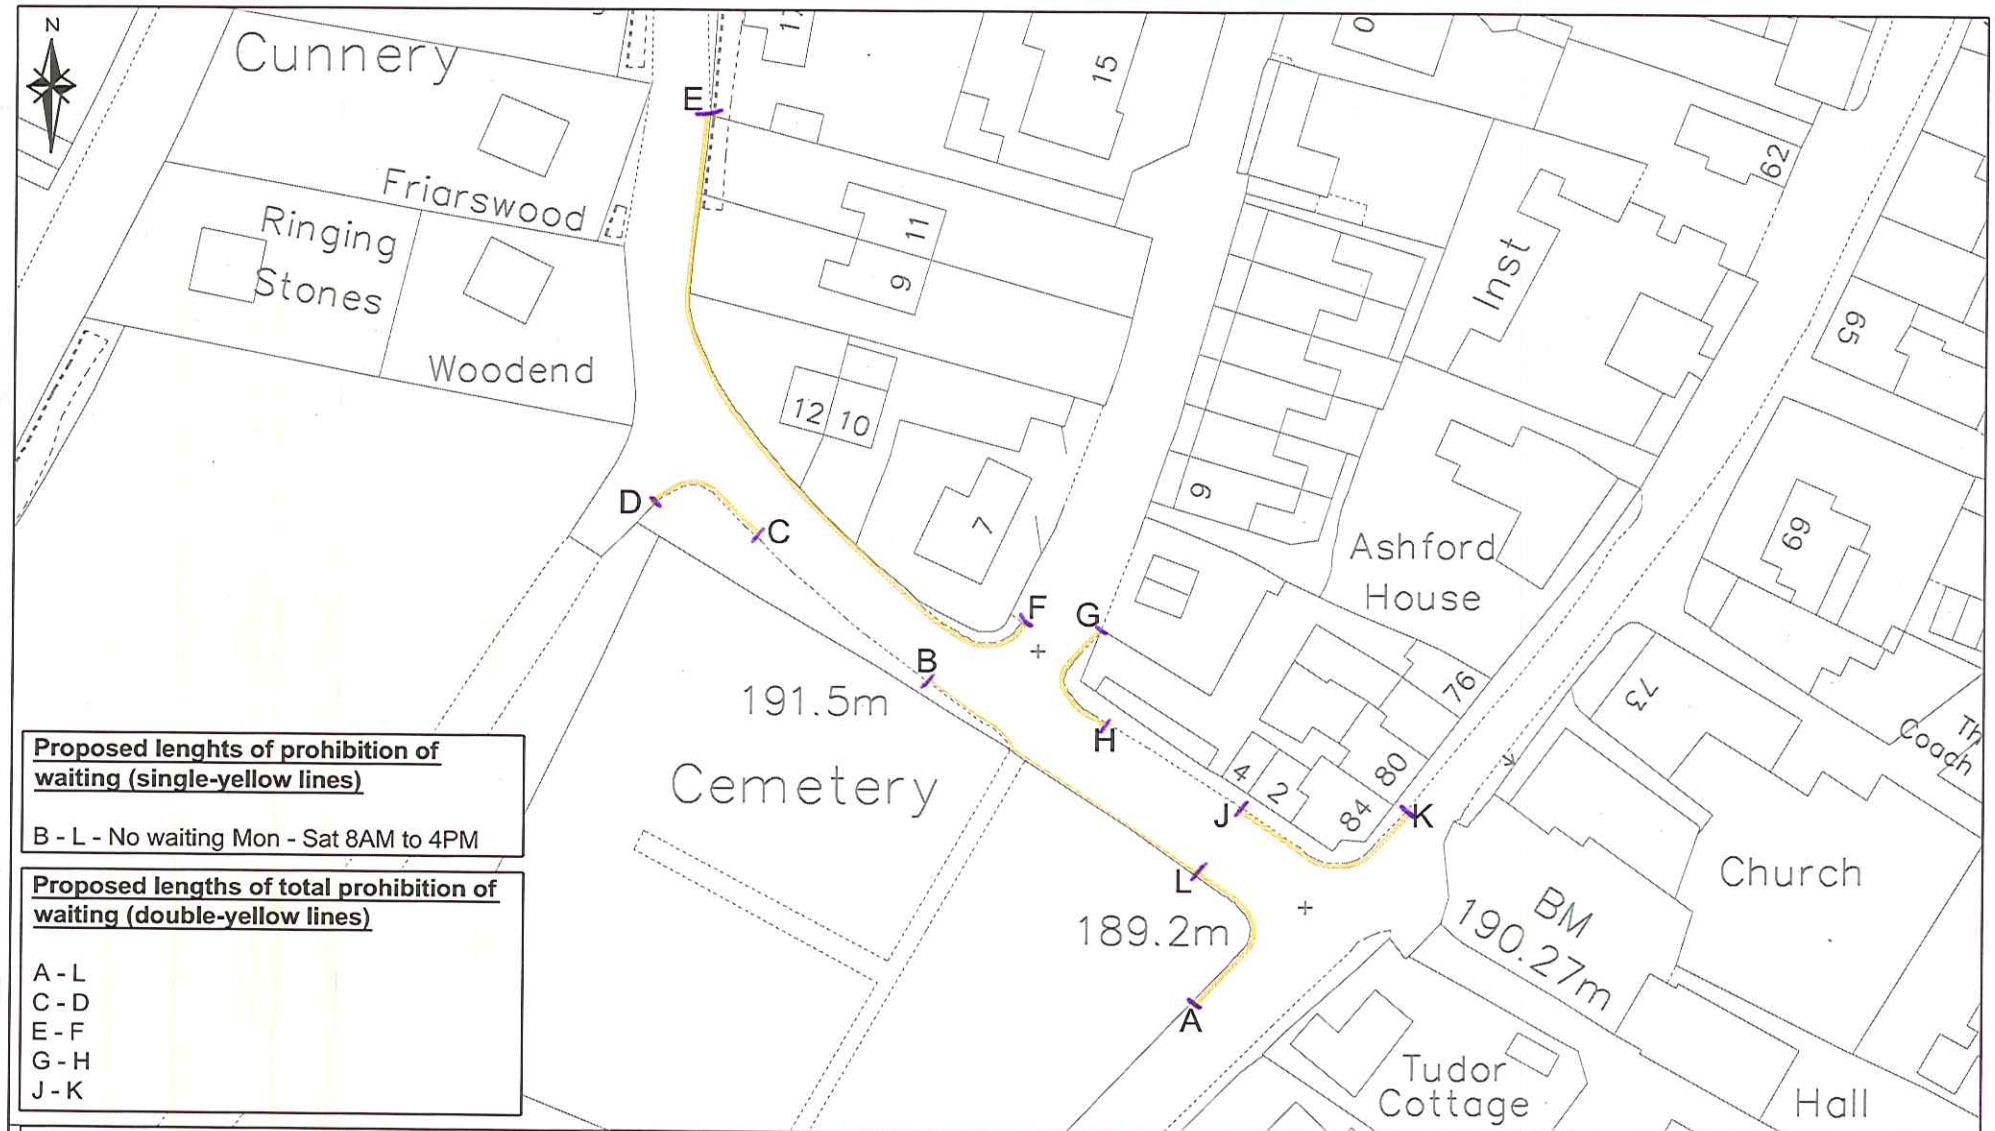

Proposed lenghts of prohibition of waiting (single-yellow lines)

B - L - No waiting Mon - Sat 8AM to 4PM

Proposed lengths of total prohibition of waiting (double-yellow lines)

A - L
C - D
E - F
G - H
J - K

© Mouchel Limited - No Reproductions Without Authority

Do not scale - Use only figured dimensions

The contractor is to check all dimensions on site and report any discrepancies to the Site Supervisor.

This drawing is to be read in conjunction with all other standard documentation.

Based upon the Ordnance Survey mapping with permission of the Controller of Her Majesty's Stationery Office © Crown Copyright. Unauthorised reproduction infringes Crown Copyright and may lead to prosecution or civil proceedings. Shropshire Council Licence No. 100049049, 2013.

Revision	Amendment	Originated by and date	Checked by and date	Approved by and date

Purpose: Consultation — Draft ✓ / Issue

Drawn By:	Checked By:	Approved By:	Scale: (at A4 size)
K. Hatton 13.09.13	C. Shaw 13.09.13		NTS

Project: Church Stretton

Drawing Title: Cunnery Road, Church Stretton Proposed Prohibition of Waiting

Drawing Number: 1045903-067-E-006 — Revision: A

mouchel
Haugmond View, Sitka Drive,
Shrewsbury Business Park Shrewsbury SY2 6LG
Tel: 01743 276300 Fax: 01743 276301
Web Site: www.mouchel.com

Client: Shropshire Council

G:\HIGH_TRAFF CONNECT\10xxxxxxx\1045903 Craven Arms Area Maint 201213\067 Speed Limit Consultation Dwgs\03 Drawings\Exhibition\1045903-067-E-006-A.dwg