File name \\UK.WSPGROUP.COM\CENTRAL DATA\PROJECTS\700495XX\70049506 - SHROPSHIRE TRAFFIC\ LTP MANAGEMENT\05 DRAWINGS\DWG\SHREWSBURY WAITING RESTRICTIONS\70058643-WSP-HSN-AS-DR-CH-024-1201 P02 (HARLESCOTT CRESCENT FRESHFIELDS WAITING RESTRICTION).DWG, printed on 08 October 2019 11:14:52, by Davey, Philip

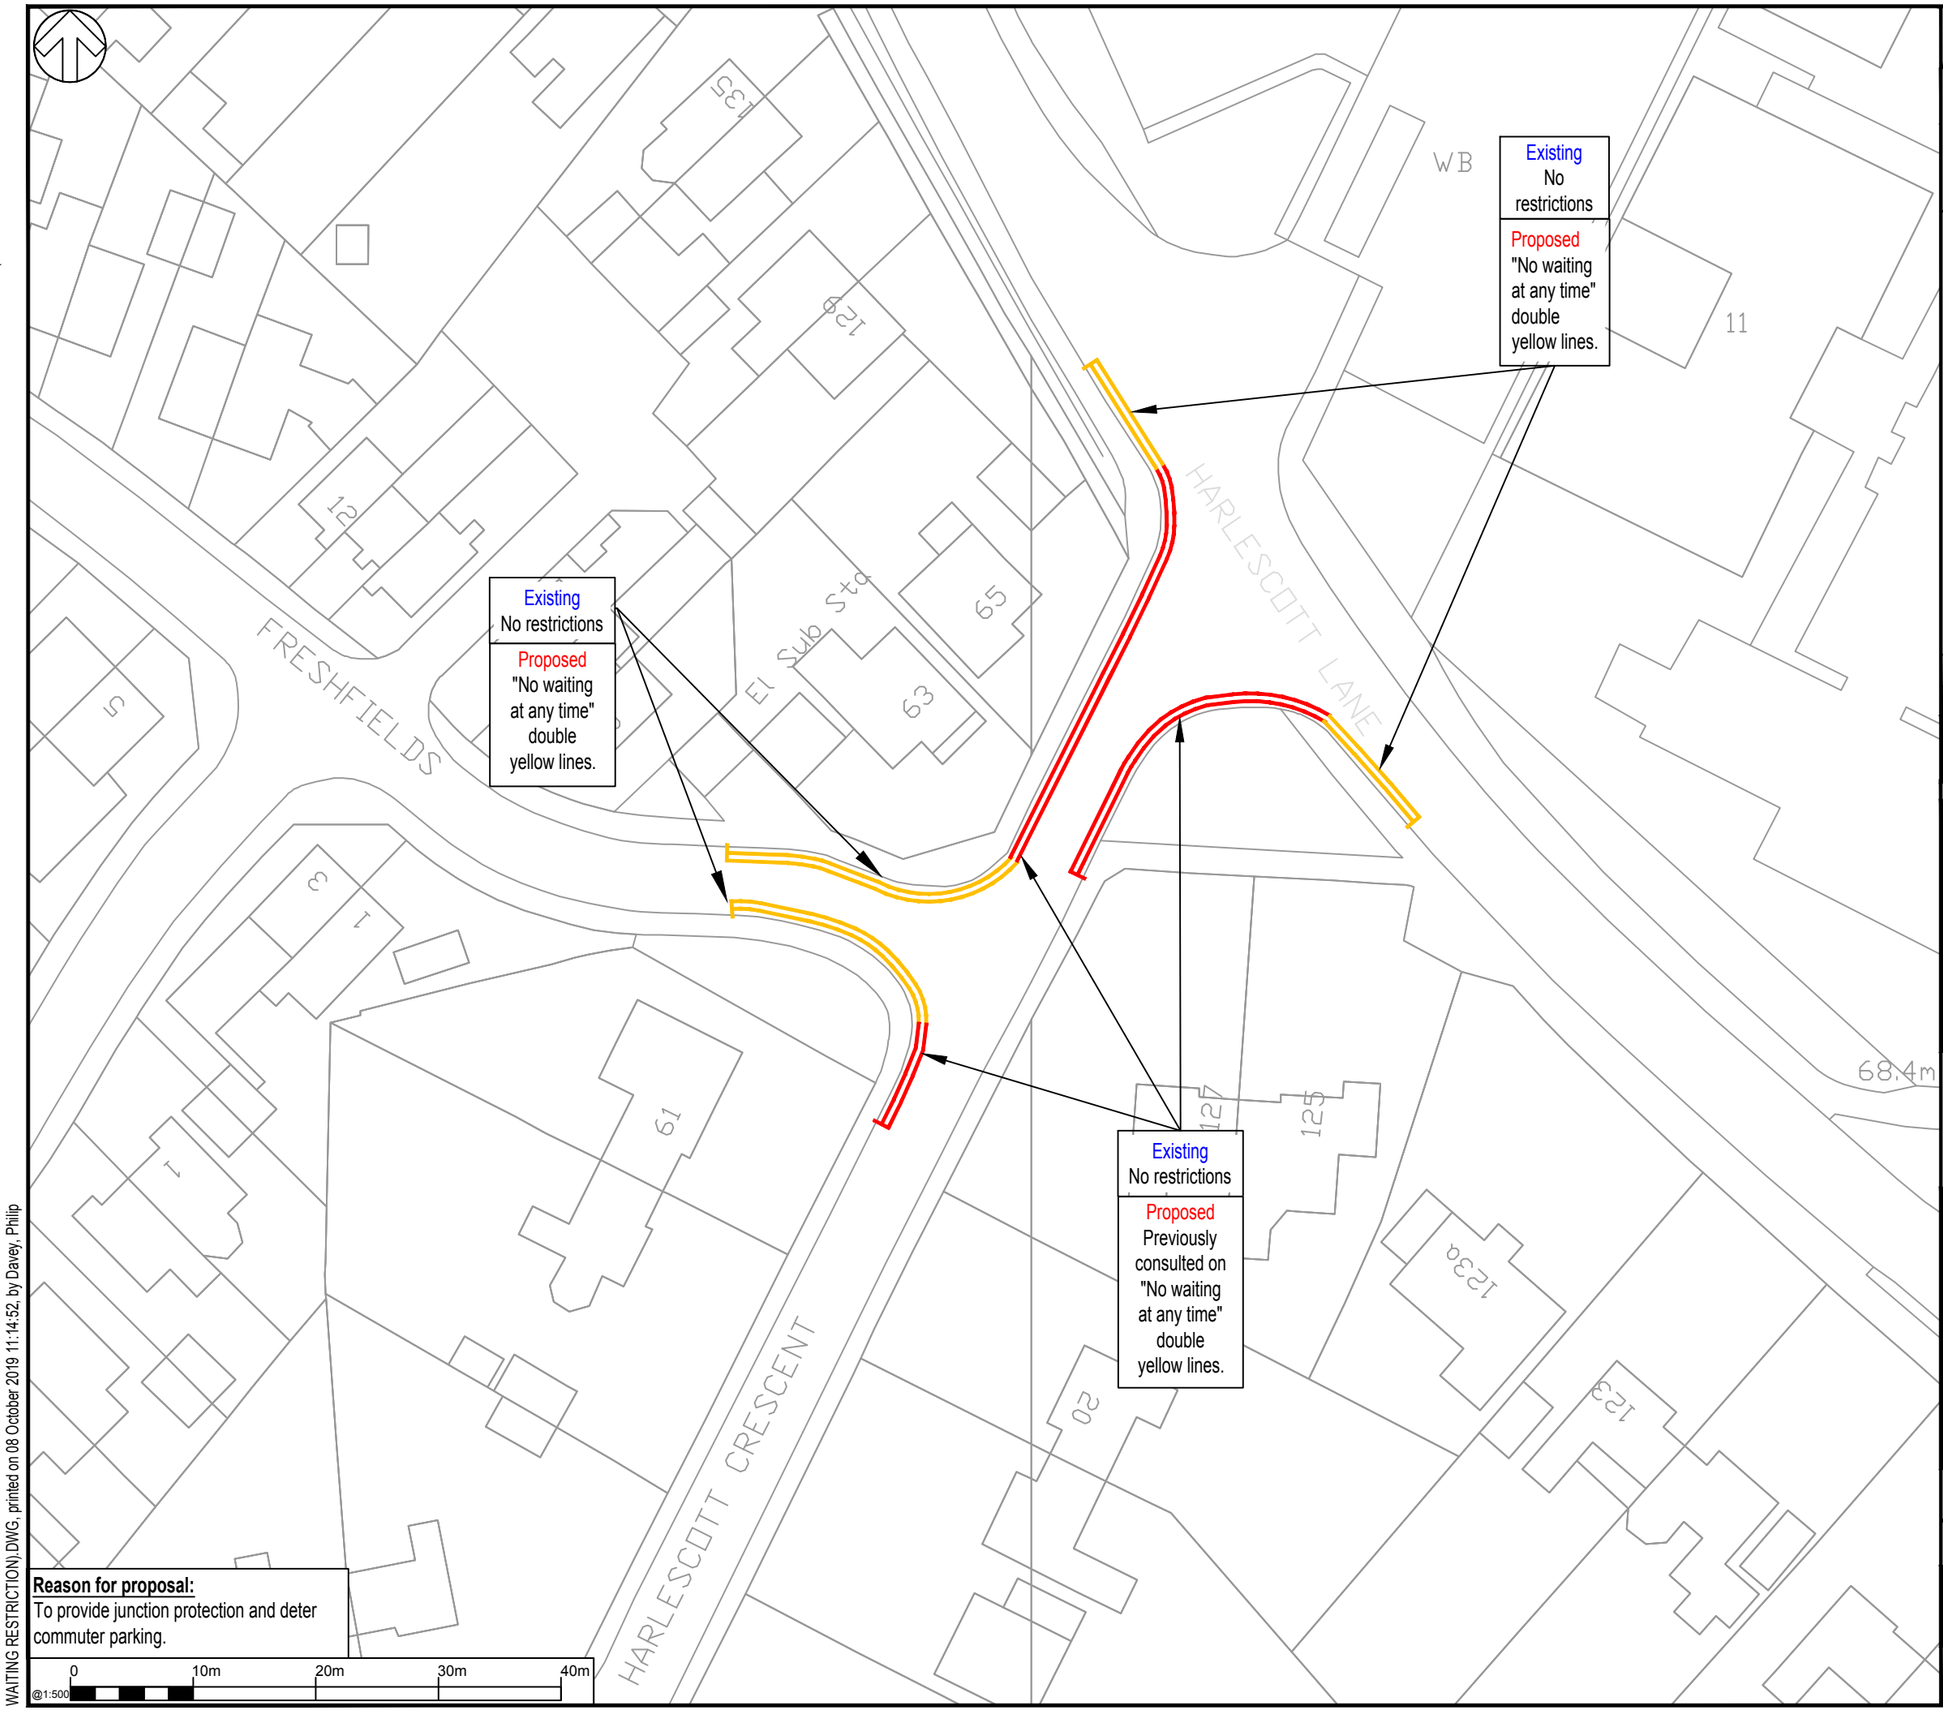

Reason for proposal:
To provide junction protection and deter commuter parking.

DO NOT SCALE

Key

Proposed "No waiting at any time" double yellow lines.
Previously consulted on "No waiting at any time" double yellow lines.

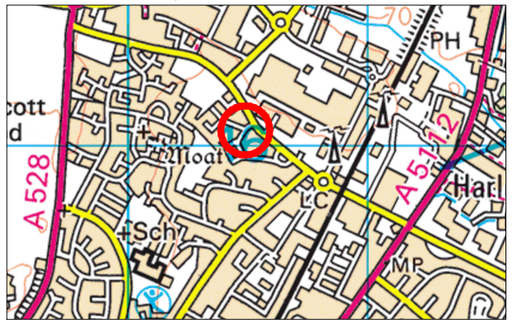

REV	DATE	BY	DESCRIPTION	CHK	APP
P01	17/09/2019	PJD	FIRST ISSUE	KH	DD

DRAWING STATUS:
S2 - FOR INFORMATION

wsp
2nd Floor Shirehall, Abbey Foregate, Shrewsbury, SY2 6ND, UK
T+ 44 (0) 1743 501060
wsp.com

CLIENT:
Shropshire Council

PROJECT:
Harlescott Crescent and Freshfields
Shrewsbury

TITLE:
Proposed
waiting restrictions.

SCALE @ A3:	CHECKED:		APPROVED:
1:500	K. Hatton		D. Davies
PROJECT No: 70058643	DESIGNED: P. Davey	DRAWN: P. Davey	DATE: September 19

DRAWING No:	REV:
70058643-WSP-HSN-AS-DR-CH-024-1201	P01