Tweddle Fabrications Ltd
Design - Manufacture - Installation

DRAWING 2570-LON-GA-02

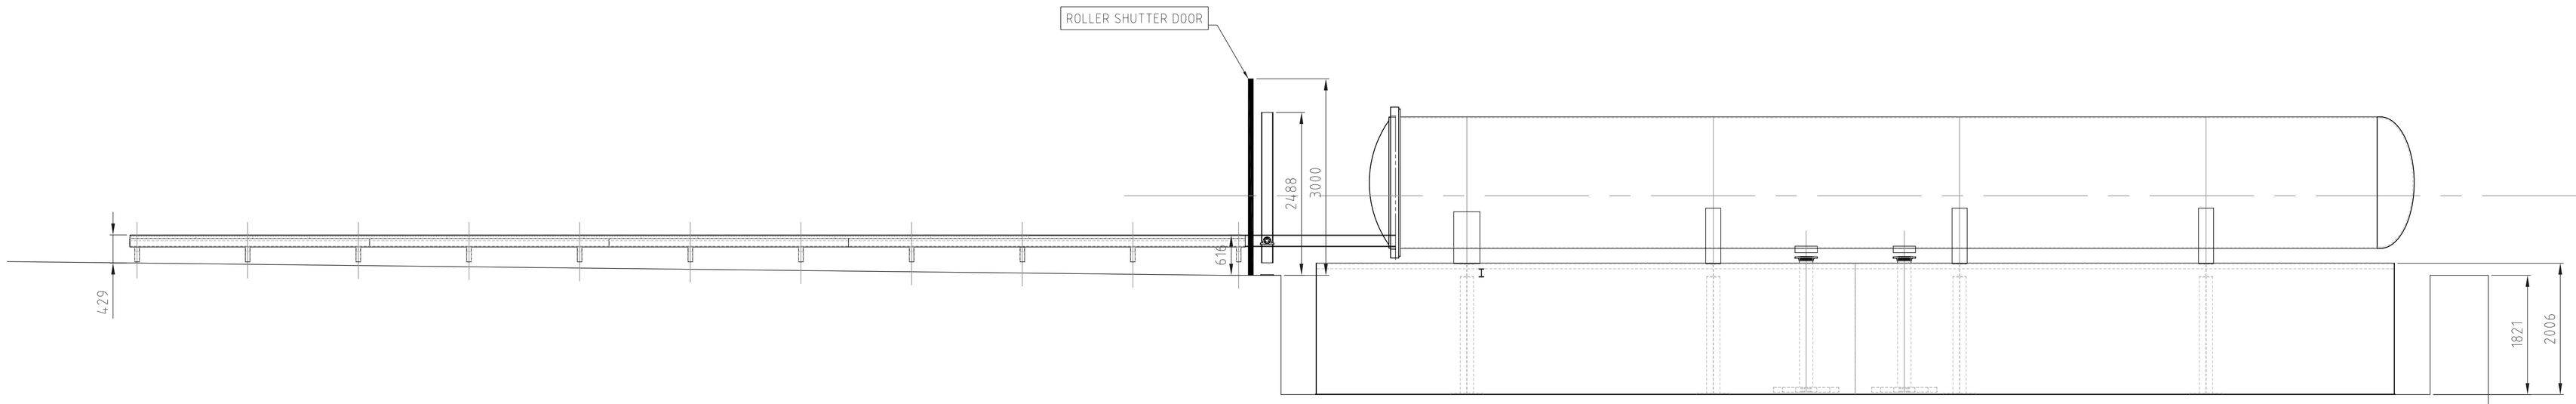

DESIGN CHECKED AND APPROVED BY	DT						
DRAWN BY	JW	APPROVED BY	DT	STATUS	PROVISIONAL	TITLE	HALES SAWMILL GENERAL ARRANGEMENT SIDE
DATE	28/05/14	SCALE	1:50			REVISION	-

Tweddle Fabrications Ltd
Design - Manufacture - Installation
HANGER K1, KIRKBRIDE,
WIGTON, CUMBRIA,
CA7 5HP
TEL: 016973 51027
FAX: 016973 51951

THIS DRAWING IS THE PROPERTY
TWEDDLE FABRICATIONS LTD.
IT MUST NOT BE COPIED OR SHOWN
TO ANY THIRD PARTY WITHOUT OUR
WRITTEN CONSENT AND MUST BE
RETURNED TO US ON REQUEST

A1
LANDSCAPE

PROJECTION
THIRD ANGLE

CUSTOMER LONZA

DRAWING 2570-LON-GA-02