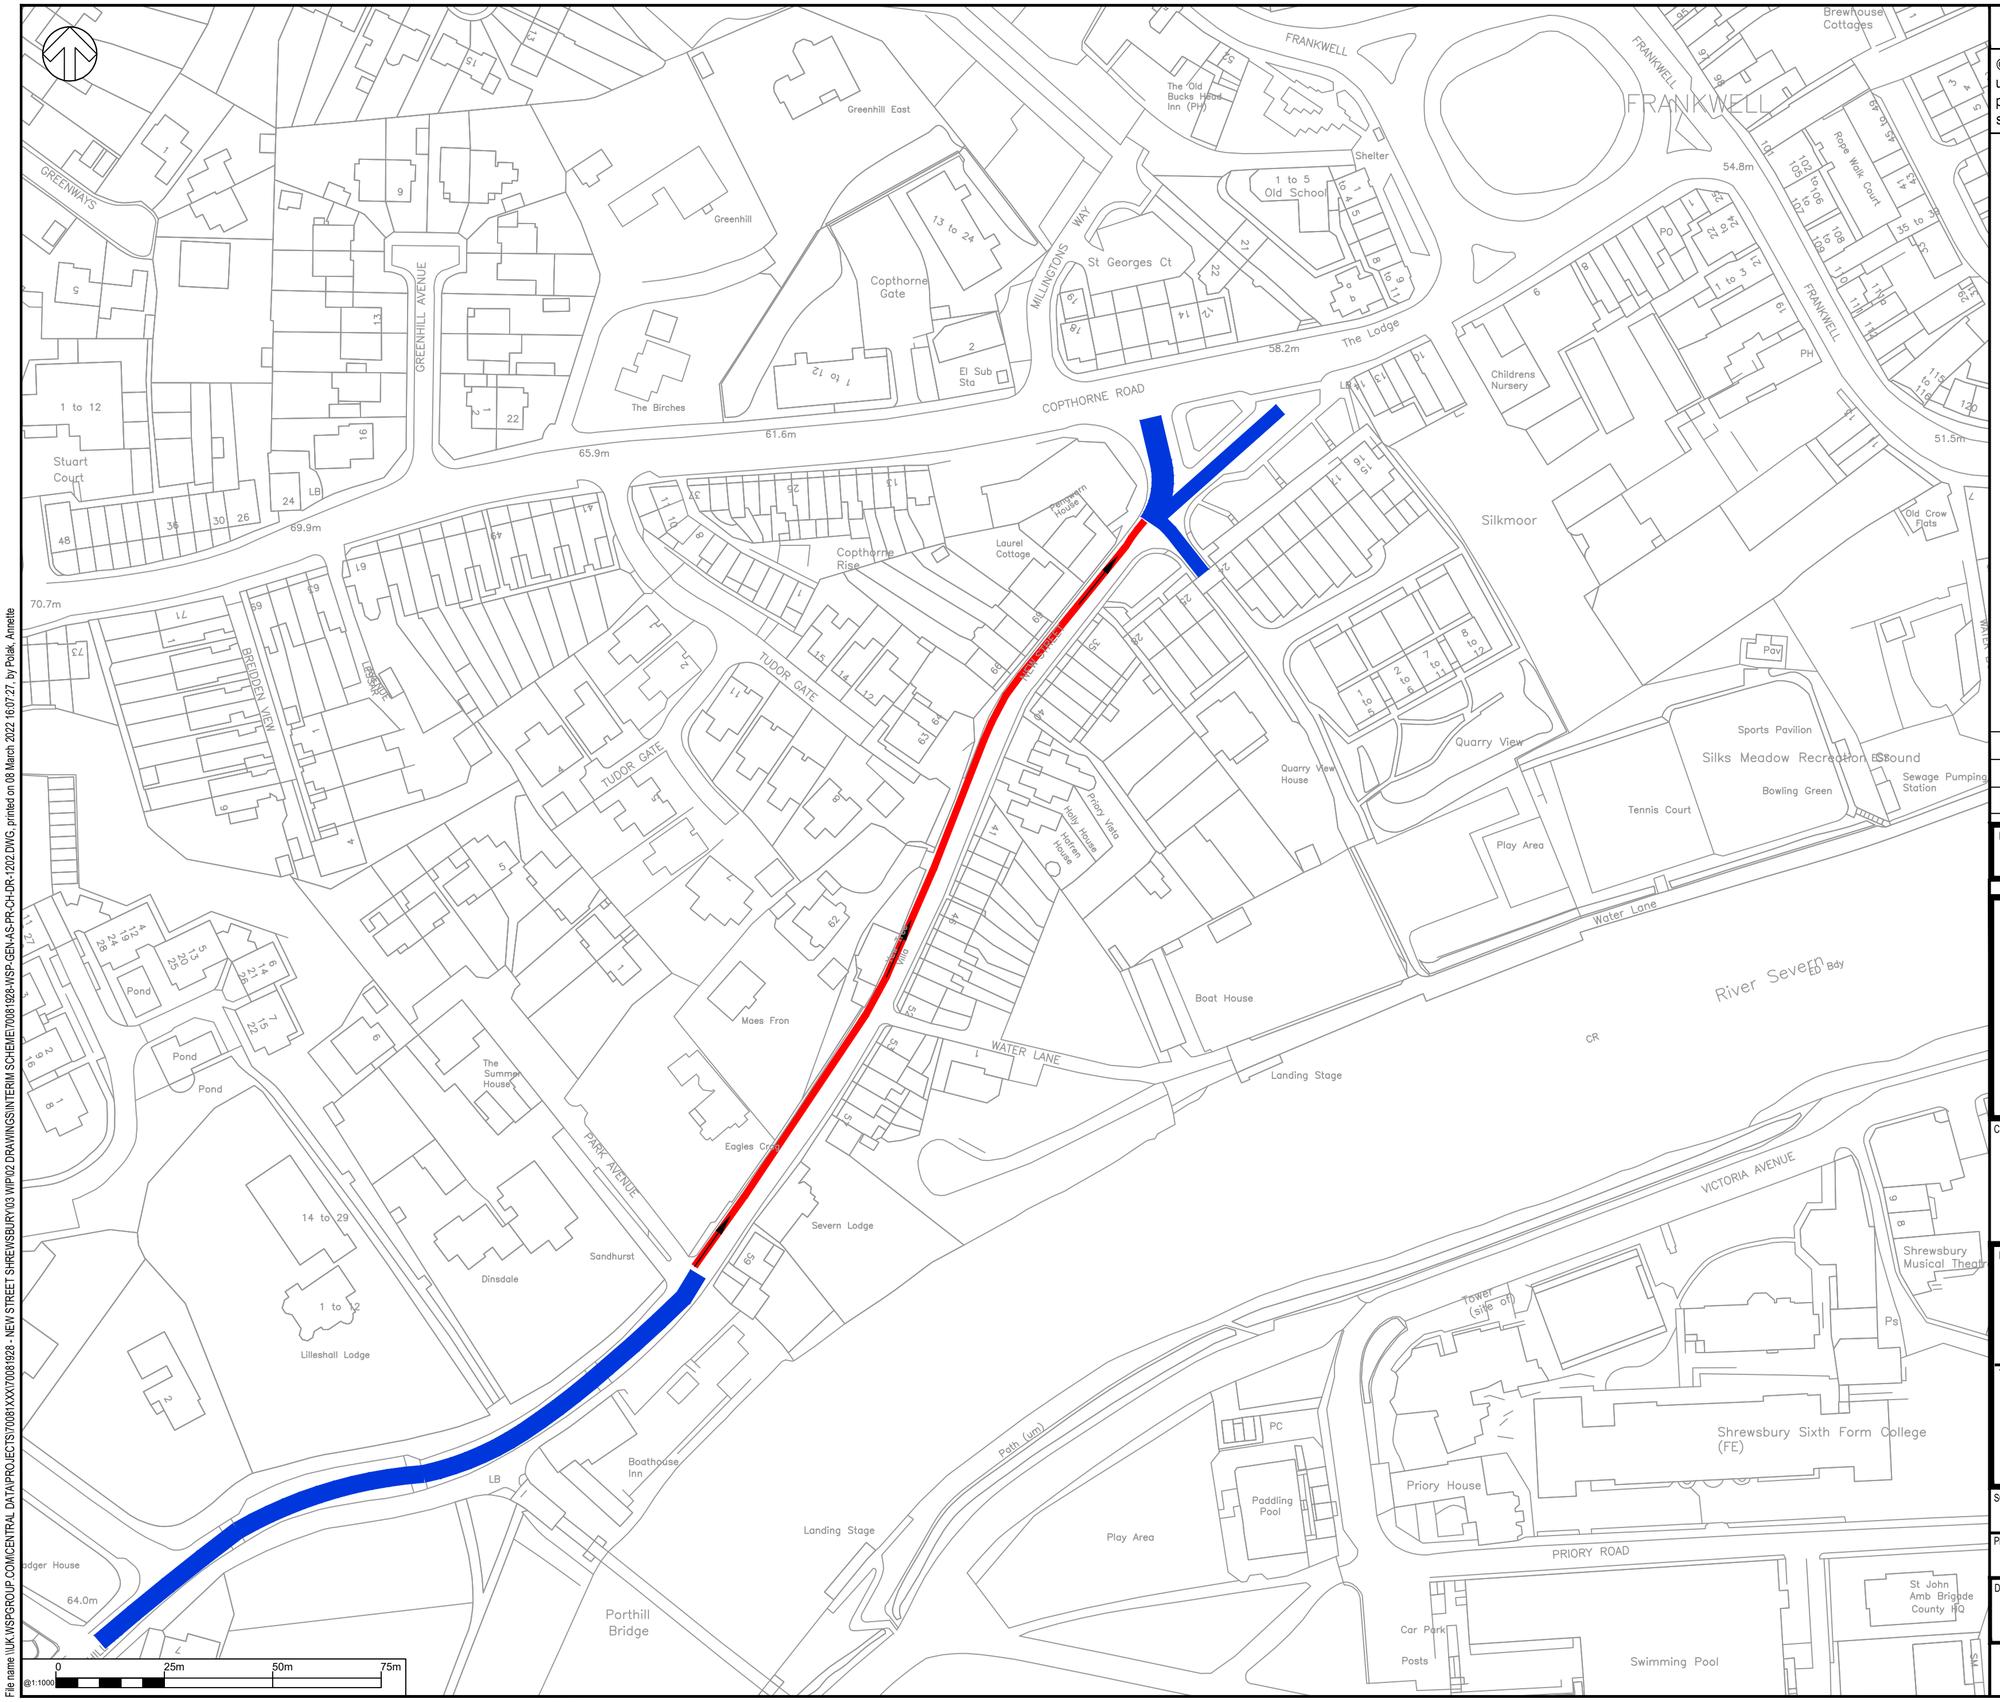

File name \\UK.WSPGROUP.COM\CENTRAL DATA\PROJECTS\70081XXX\70081928 - NEW STREET SHREWSBURY\03 WIP\02 DRAWINGS\INTERIM SCHEME\70081928-WSP-GEN-AS-PR-CH-DR-1202.DWG, printed on 08 March 2022 16:07:27, by Polak, Annette

DO NOT SCALE

© Crown copyright and database rights 2021 OS 100049049. You are permitted to use this data solely to enable you to respond to, or interact with, the organisation that provided you with the data. You are not permitted to copy, sub-licence, distribute or sell any of this data to third parties in any form.

Key

New Street one way traffic, with exemption for cycles, from its junction with Park Avenue to its junction with Quarry Place, arrows showing permitted direction of vehicular travel toward the town centre.

Extent of current 2 way traffic bordering the scheme.

REV	DATE	BY	DESCRIPTION	CHK	APP
P02	08/03/2022	PD	EXPERIMENTAL ORDER	AP	DD
P01	20/08/2021	PD	FIRST ISSUE	AP	DD

DRAWING STATUS: S2 - FOR INFORMATION

wsp
2nd Floor Shirehall, Abbey Foregate, Shrewsbury, SY2 6ND, UK
T+ 44 (0) 1743 501060
wsp.com

CLIENT: Shropshire Council

PROJECT: New Street, Shrewsbury

TITLE: Experimental Traffic Regulation Order
One Way with Exemption for Cycles

SCALE @ A2:	CHECKED:	APPROVED:
1:1000	A. Polak	D. Davies

PROJECT No:	DESIGNED:	DRAWN:	DATE:
70081928	P. Davey	P. Davey	August 2021

DRAWING No:	REV:
70081928-WSP-GEN-AS-PR-CH-DR-1202	P02

© WSP UK Ltd