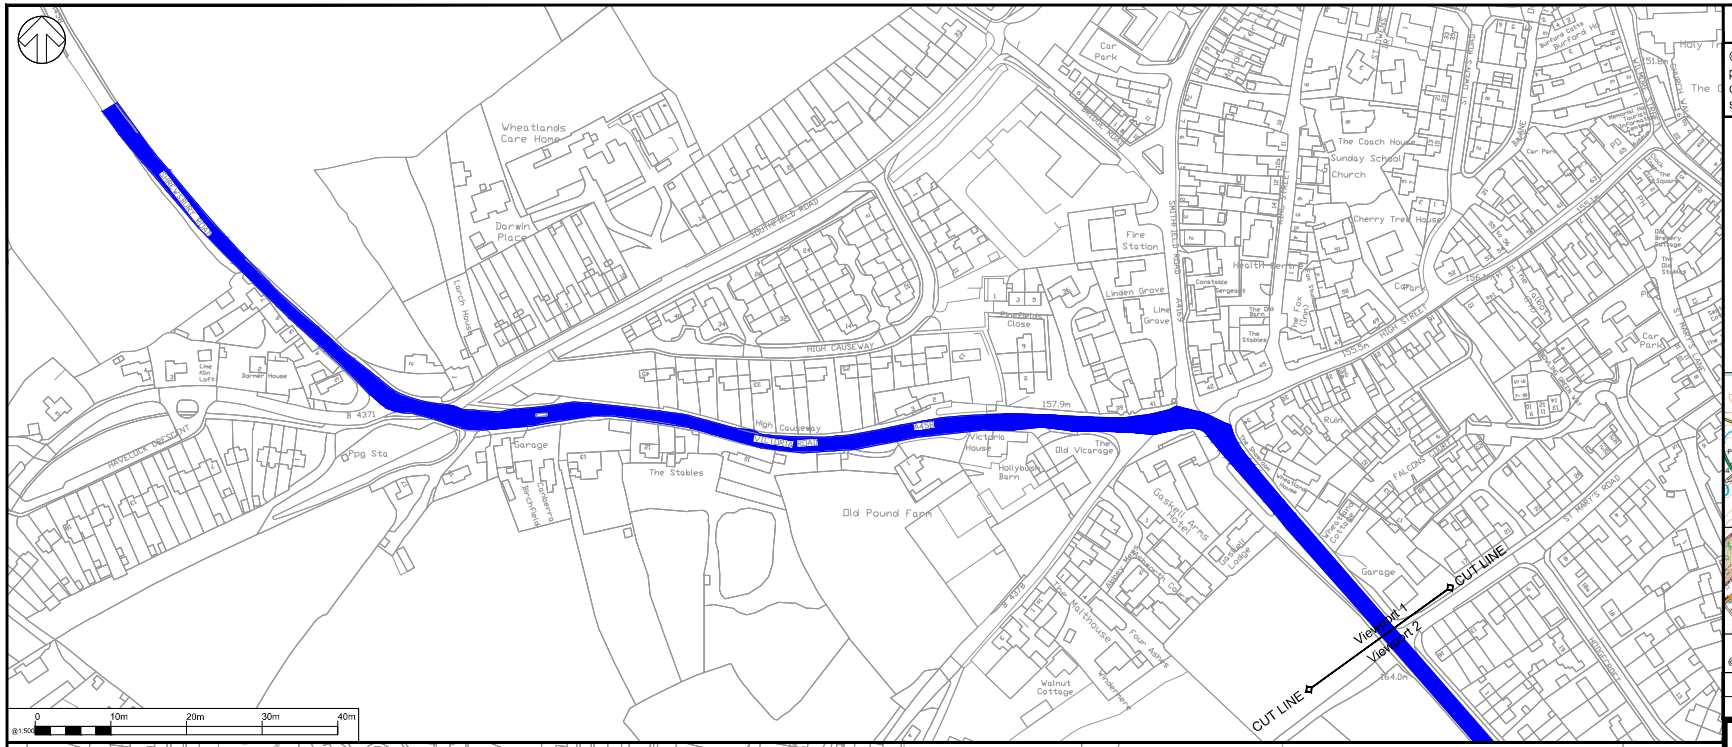

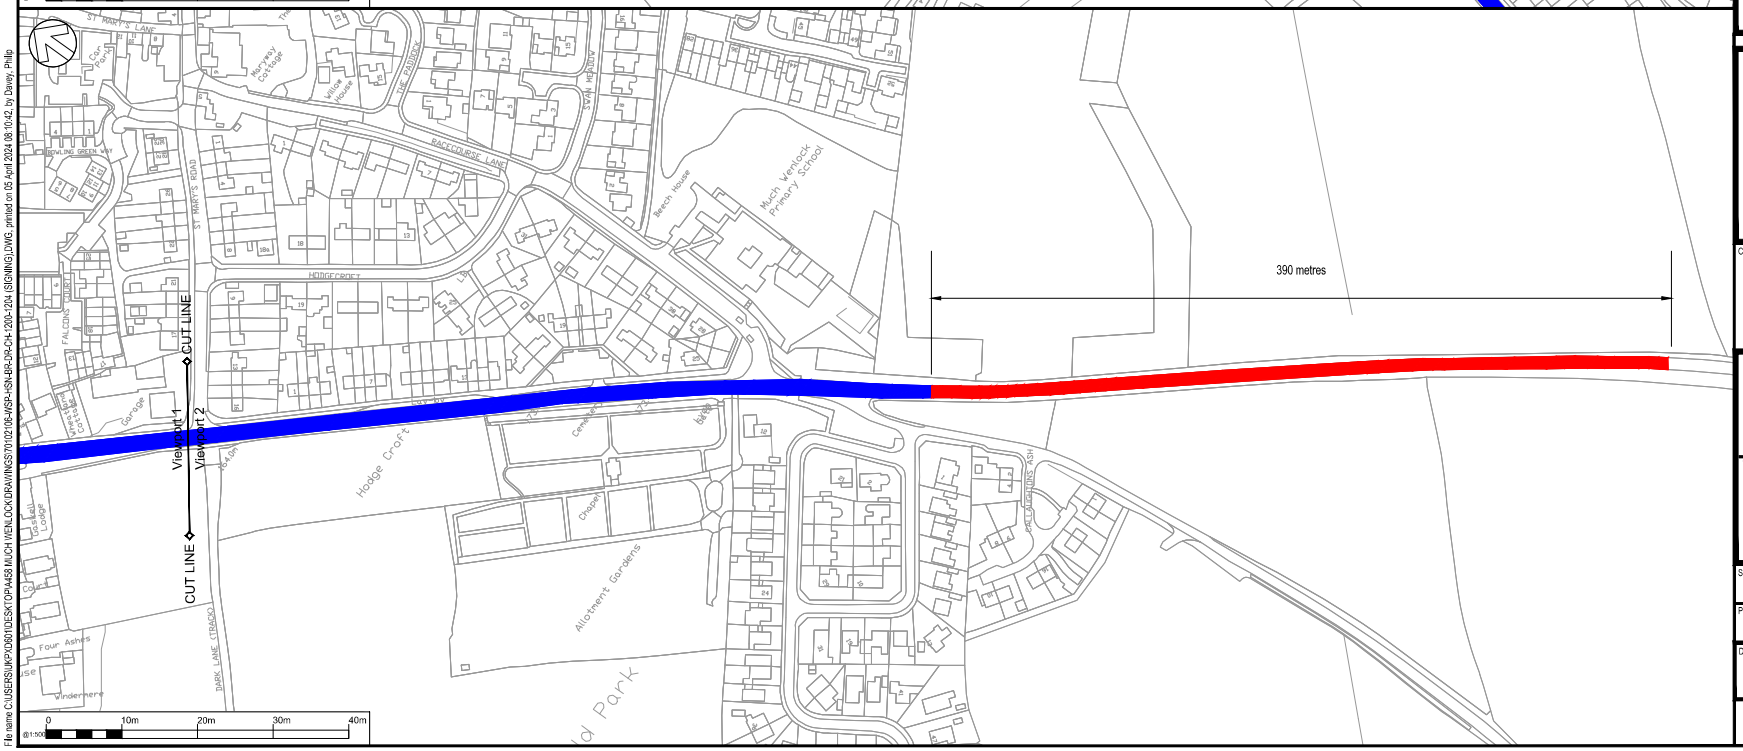

DO NOT SCALE

© Crown copyright and database rights 2024 OS AC0000808715. You are permitted to use this data solely to enable you to respond to, or interact with, the organisation that provided you with the data. You are not permitted to copy, sub-licence, distribute or sell any of this data to third parties in any form.

Key

- Existing 30mph speed limit. No change.
- Existing national speed limit. Proposed 40mph speed limit.
- Site extents.

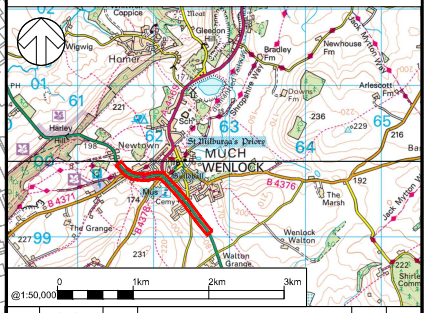

REV	DATE	BY	DESCRIPTION	CHK	APP
P01	19/03/2024	PD	FIRST ISSUE	TH	JU

DRAWING STATUS: S3 - FOR REVIEW

2nd Floor Shirehall, Abbey Foregate, Shrewsbury, SY2 6ND, UK
T+ 44 (0) 1743 501060
wsp.com

CLIENT: Shropshire Council

PROJECT: A458 Much Wenlock Pedestrian Crossing

TITLE: A458 40mph Speed Limit Consultation Plan

SCALE @ A2:	CHECKED:	APPROVED:
As Shown	K. Pashley	J. Upex

PROJECT No:	DESIGNED:	DRAWN:	DATE:
70102106	P. Davey	P. Davey	April 24

DRAWING No: 70102106-WSP-GEN-A458-DR-CH-1204 REV: P01

© WSP UK Ltd

File name C:\USERS\UKPXD601DESKTOP\A458 MUCH WENLOCK\DRAWINGS\70102106-WSP-HSN-BR-DR-CH-1200-1204 (SIGNING).DWG, printed on 05 April 2024 08:10:42, by Davey, Philip